Acer x freemanii 'Jeffersred'

Picea abies

Quercus rubra

Ginkgo biloba

PLANT SCHEDULE

TREES	QTY	BOTANICAL NAME	COMMON NAME	SIZE	CONTAINER
	14	Acer x freemanii 'Jeffersred'	Autumn Blaze® Freeman Maple	2-2.5"	
	12	Ginkgo biloba	Maidenhair Tree	2-2.5"	
	27	Picea abies	Norway Spruce	8-10`	B&B
	24	Quercus rubra	Red Oak	2-2.5"	
	23	Thuja plicata `Green Giant`	Western Red Cedar	8-10`	
	7	Tilia tomentosa ' Green Mountain'	Silver Linden	2-2.5"	

SHRUBS	QTY	BOTANICAL NAME	COMMON NAME	SIZE	CONTAINER
	11	Chamaecyparis lawsoniana `Haywire`	Haywire® Port Orford Cedar	7 Gal	
	27	Rhus aromatica `Gro-Low`	Gro-Low Fragrant Sumac	3 Gal	
	12	Viburnum x rhytidophylloides 'Alleghany'	Alleghany Lantanaphyllum Viburnum	3-4`	

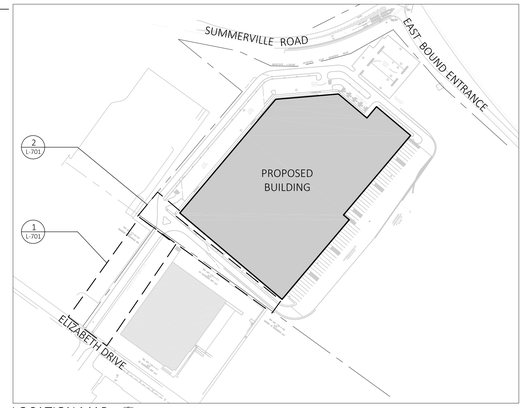

LOCATION MAP
NOT TO SCALE

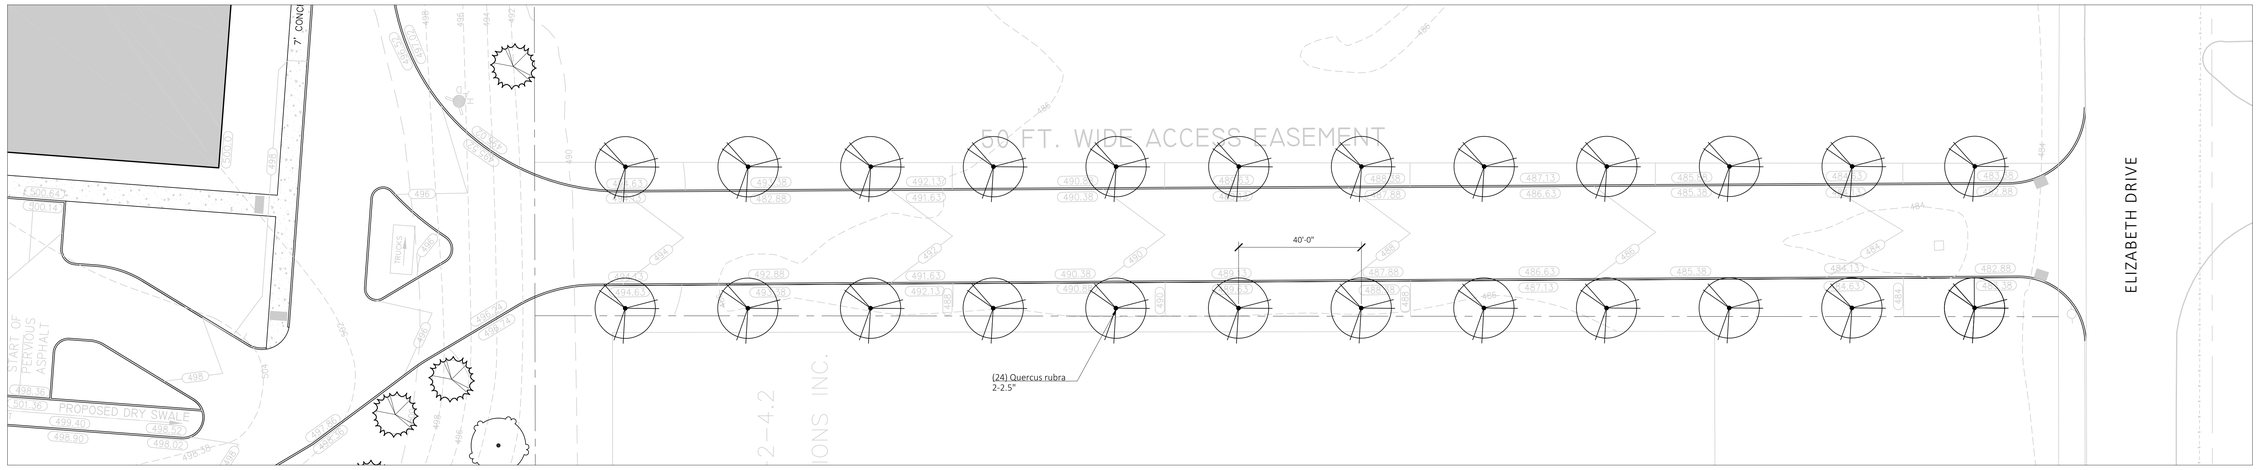

1 L-701 ENTRY FROM ELIZABETH DRIVE - TREE PLANTING
SCALE: 1"=20'-0"

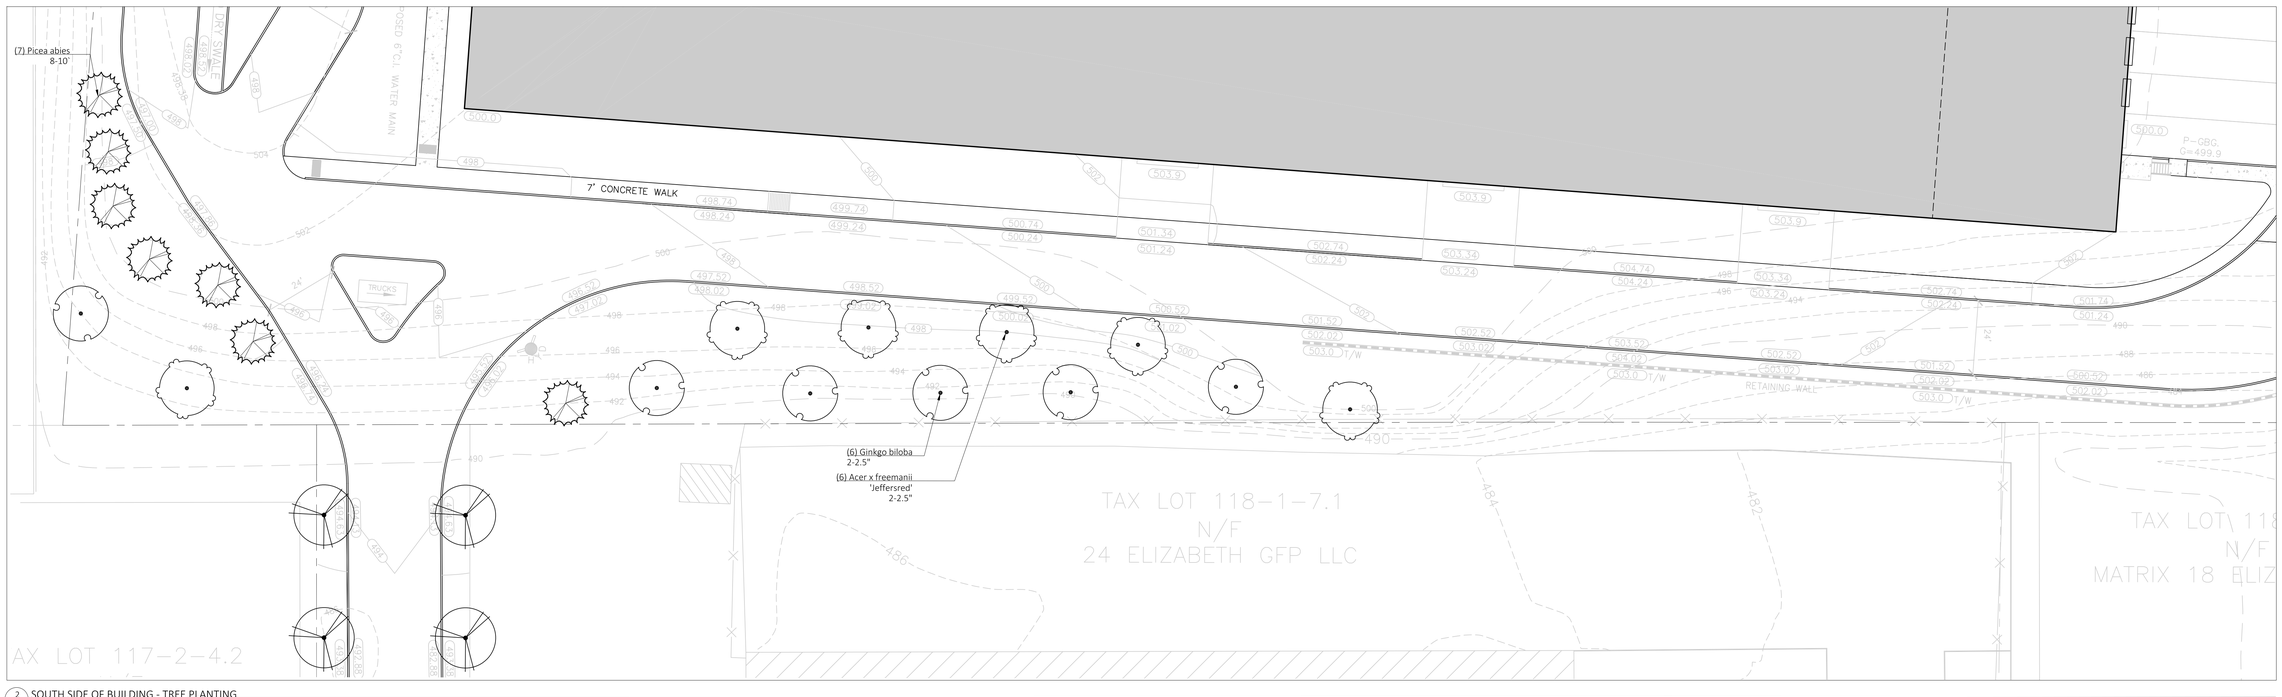

2 L-701 SOUTH SIDE OF BUILDING - TREE PLANTING
SCALE: 1"=20'-0"

YOST DESIGN
LANDSCAPE ARCHITECTURE
178 elizabeth st
pearl river, ny 10965
p 845.365.4595 | f 914.361.4473
yostdesign.com

SURVEYOR: ATZL, NASHER, AND ZIGLER P.C.

SUMMERVILLE INDUSTRIAL PARK

VILLAGE OF CHESTER
ORANGE COUNTY, NEW YORK

DATE:MARCH 30, 2023
DRAWN BY: EER
JOB NO: 23022
SCALE: AS SHOWN
FILENAME: 2023_0302 Summerville

REVISIONS:

Blythe M Yost ASLA | Registered Landscape Architect

PLANTING PLAN -1

SHEET NO.

L701

Chamaecyparis 'Haywire'

Rhus aromatica 'Gro-Low'

Thuja plicata `Green Giant`

Viburnum rhyptidophyllum

Tilia tomentosa 'Green Mountain'

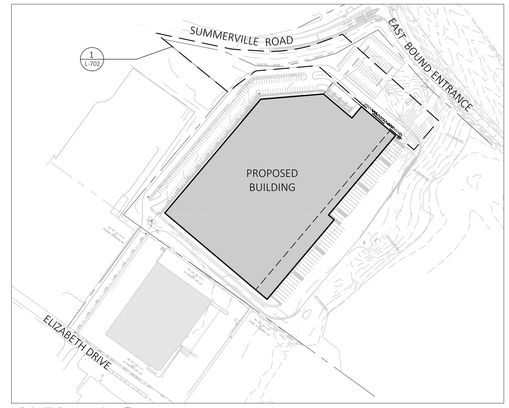

LOCATION MAP
NOT TO SCALE

1 L-702 SUMMERVILLE AND NY-17 - TREE PLANTING
SCALE: 1"=30'-0"

YOST DESIGN
LANDSCAPE ARCHITECTURE
178 elizabeth st
pearl river, ny 10965
p 845.365.4595 | f 914.361.4473
yostdesign.com

SURVEYOR: ATZL, NASHER, AND ZIGLER P.C.

SUMMERVILLE INDUSTRIAL PARK

VILLAGE OF CHESTER
ORANGE COUNTY, NEW YORK

DATE:MARCH 30, 2023
DRAWN BY: EER
JOB NO: 23022
SCALE: AS SHOWN
FILENAME: 2023_0302 Summerville

REVISIONS:

Blythe M Yost ASLA | Registered Landscape Architect

PLANTING PLAN -2

SHEET NO.

L702